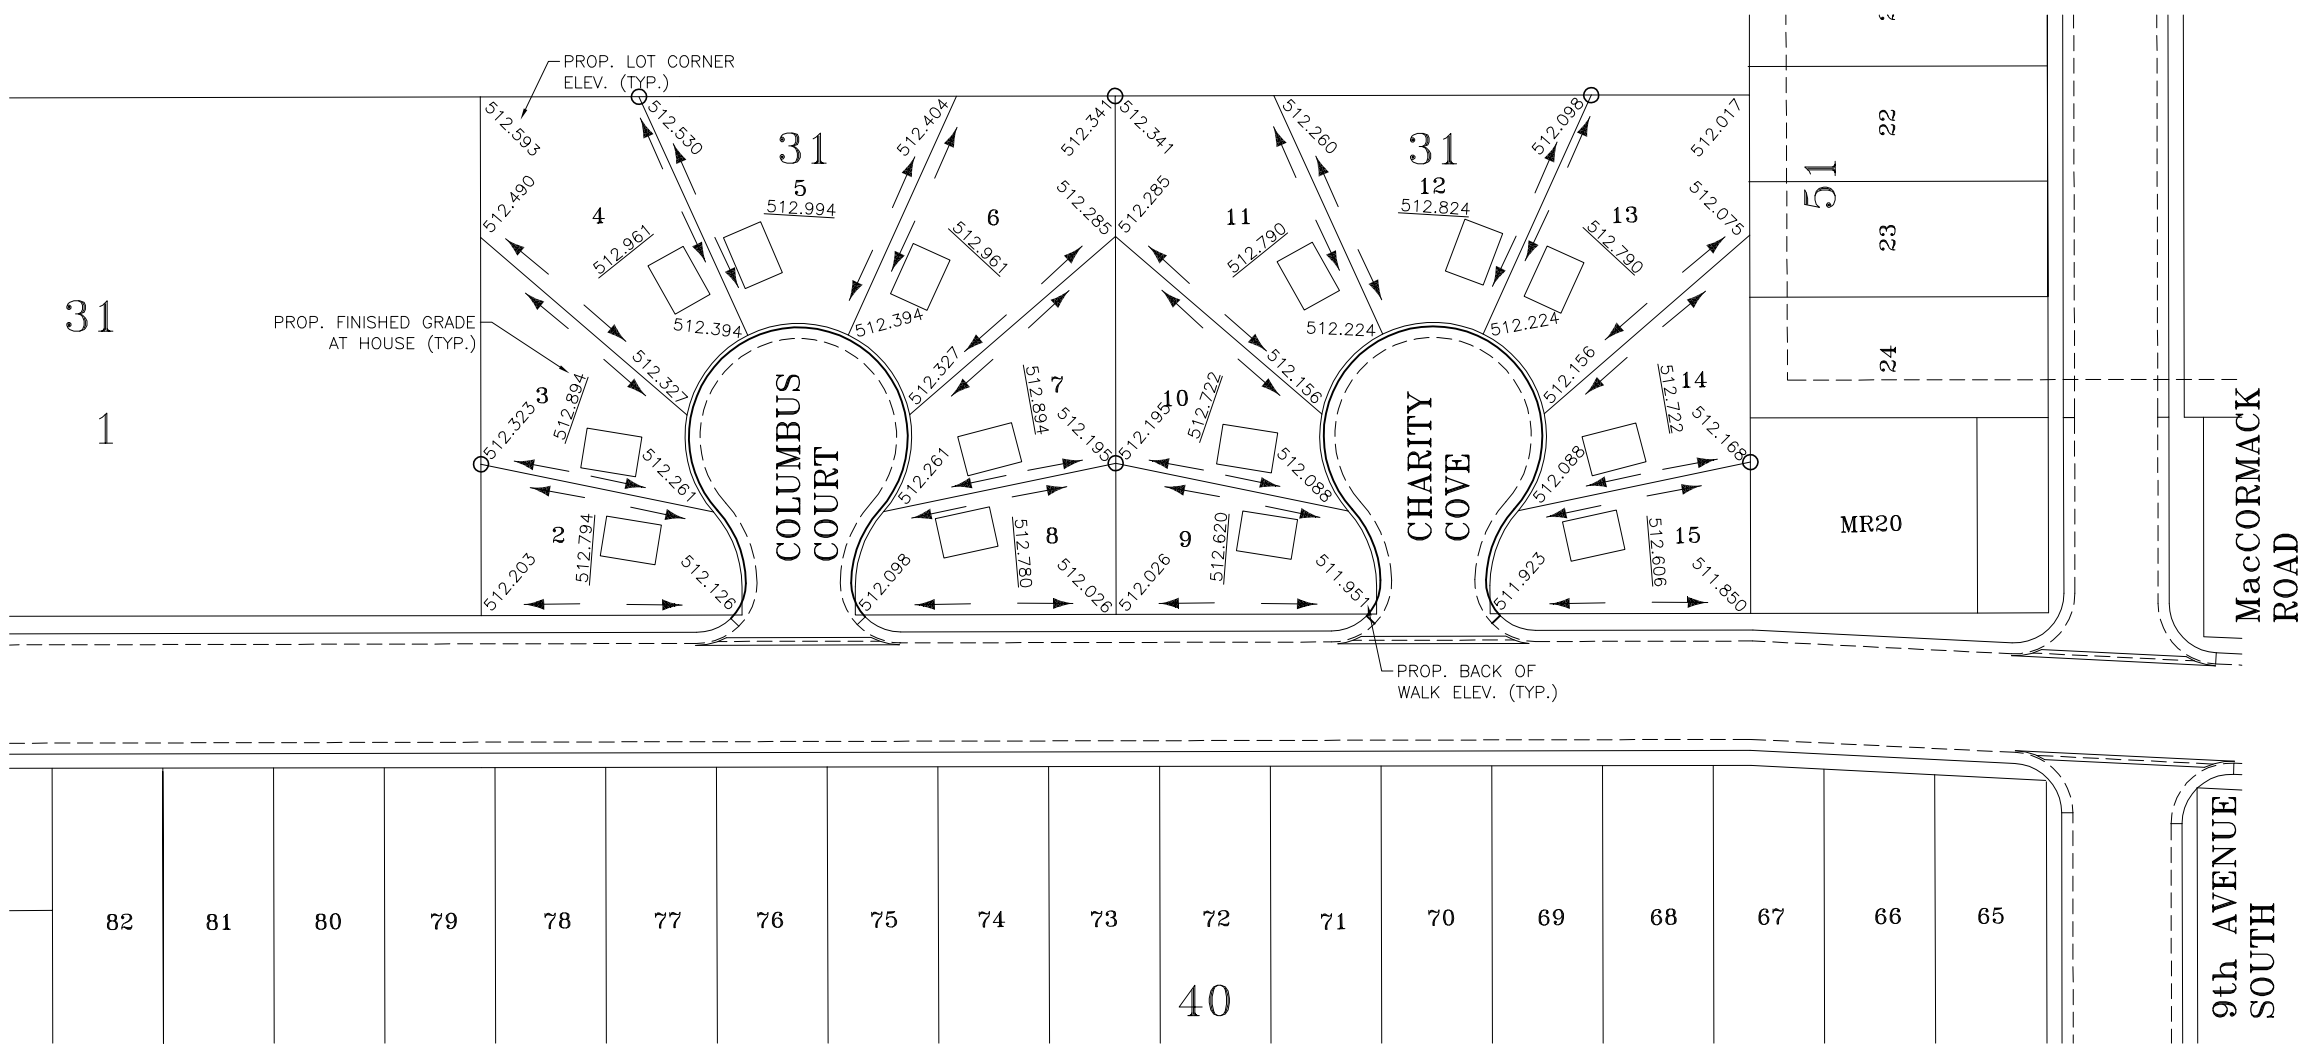

SCALE BAR

0 50m 100m

BENCHMARKS
TOP NUT OF HYDRANT:
COLUBUS COURT = 513.316
CHARITY COVE = 513.082

LEGEND:

- LOT DRAINAGE
- LOT GRADE PILE
- GARAGE LOCATION

CATTERALL & WRIGHT
CONSULTING ENGINEERS
1221 - 8th Street East
SASKATOON SK S7H 0S5
Tel: (306) 343-7280, Fax: (306) 956-3199

DATE	REVISION
08/07/08	ISSUED FOR CONSTRUCTION

PROJECT
Town of
MARTENSVILLE

THE ROMAN CATHOLIC PARISH OF IMMACULATE HEART OF MARY
COLUMBUS COURT & CHARITY COVE

SHEET TITLE
LOT GRADE PLAN

SCALE 1:1000	DESIGNED
DRAWN C.O.	CHECKED
DATE 07/10/24	SHEET 1 of 1

DRAWING NUMBER 339-02LGP

N:\Immaculate Heart of Mary - 339\01 - Mille - Catholic Church - S&W\Working Drawings\310-0501.dwg 07/10/08 - 1:42 P