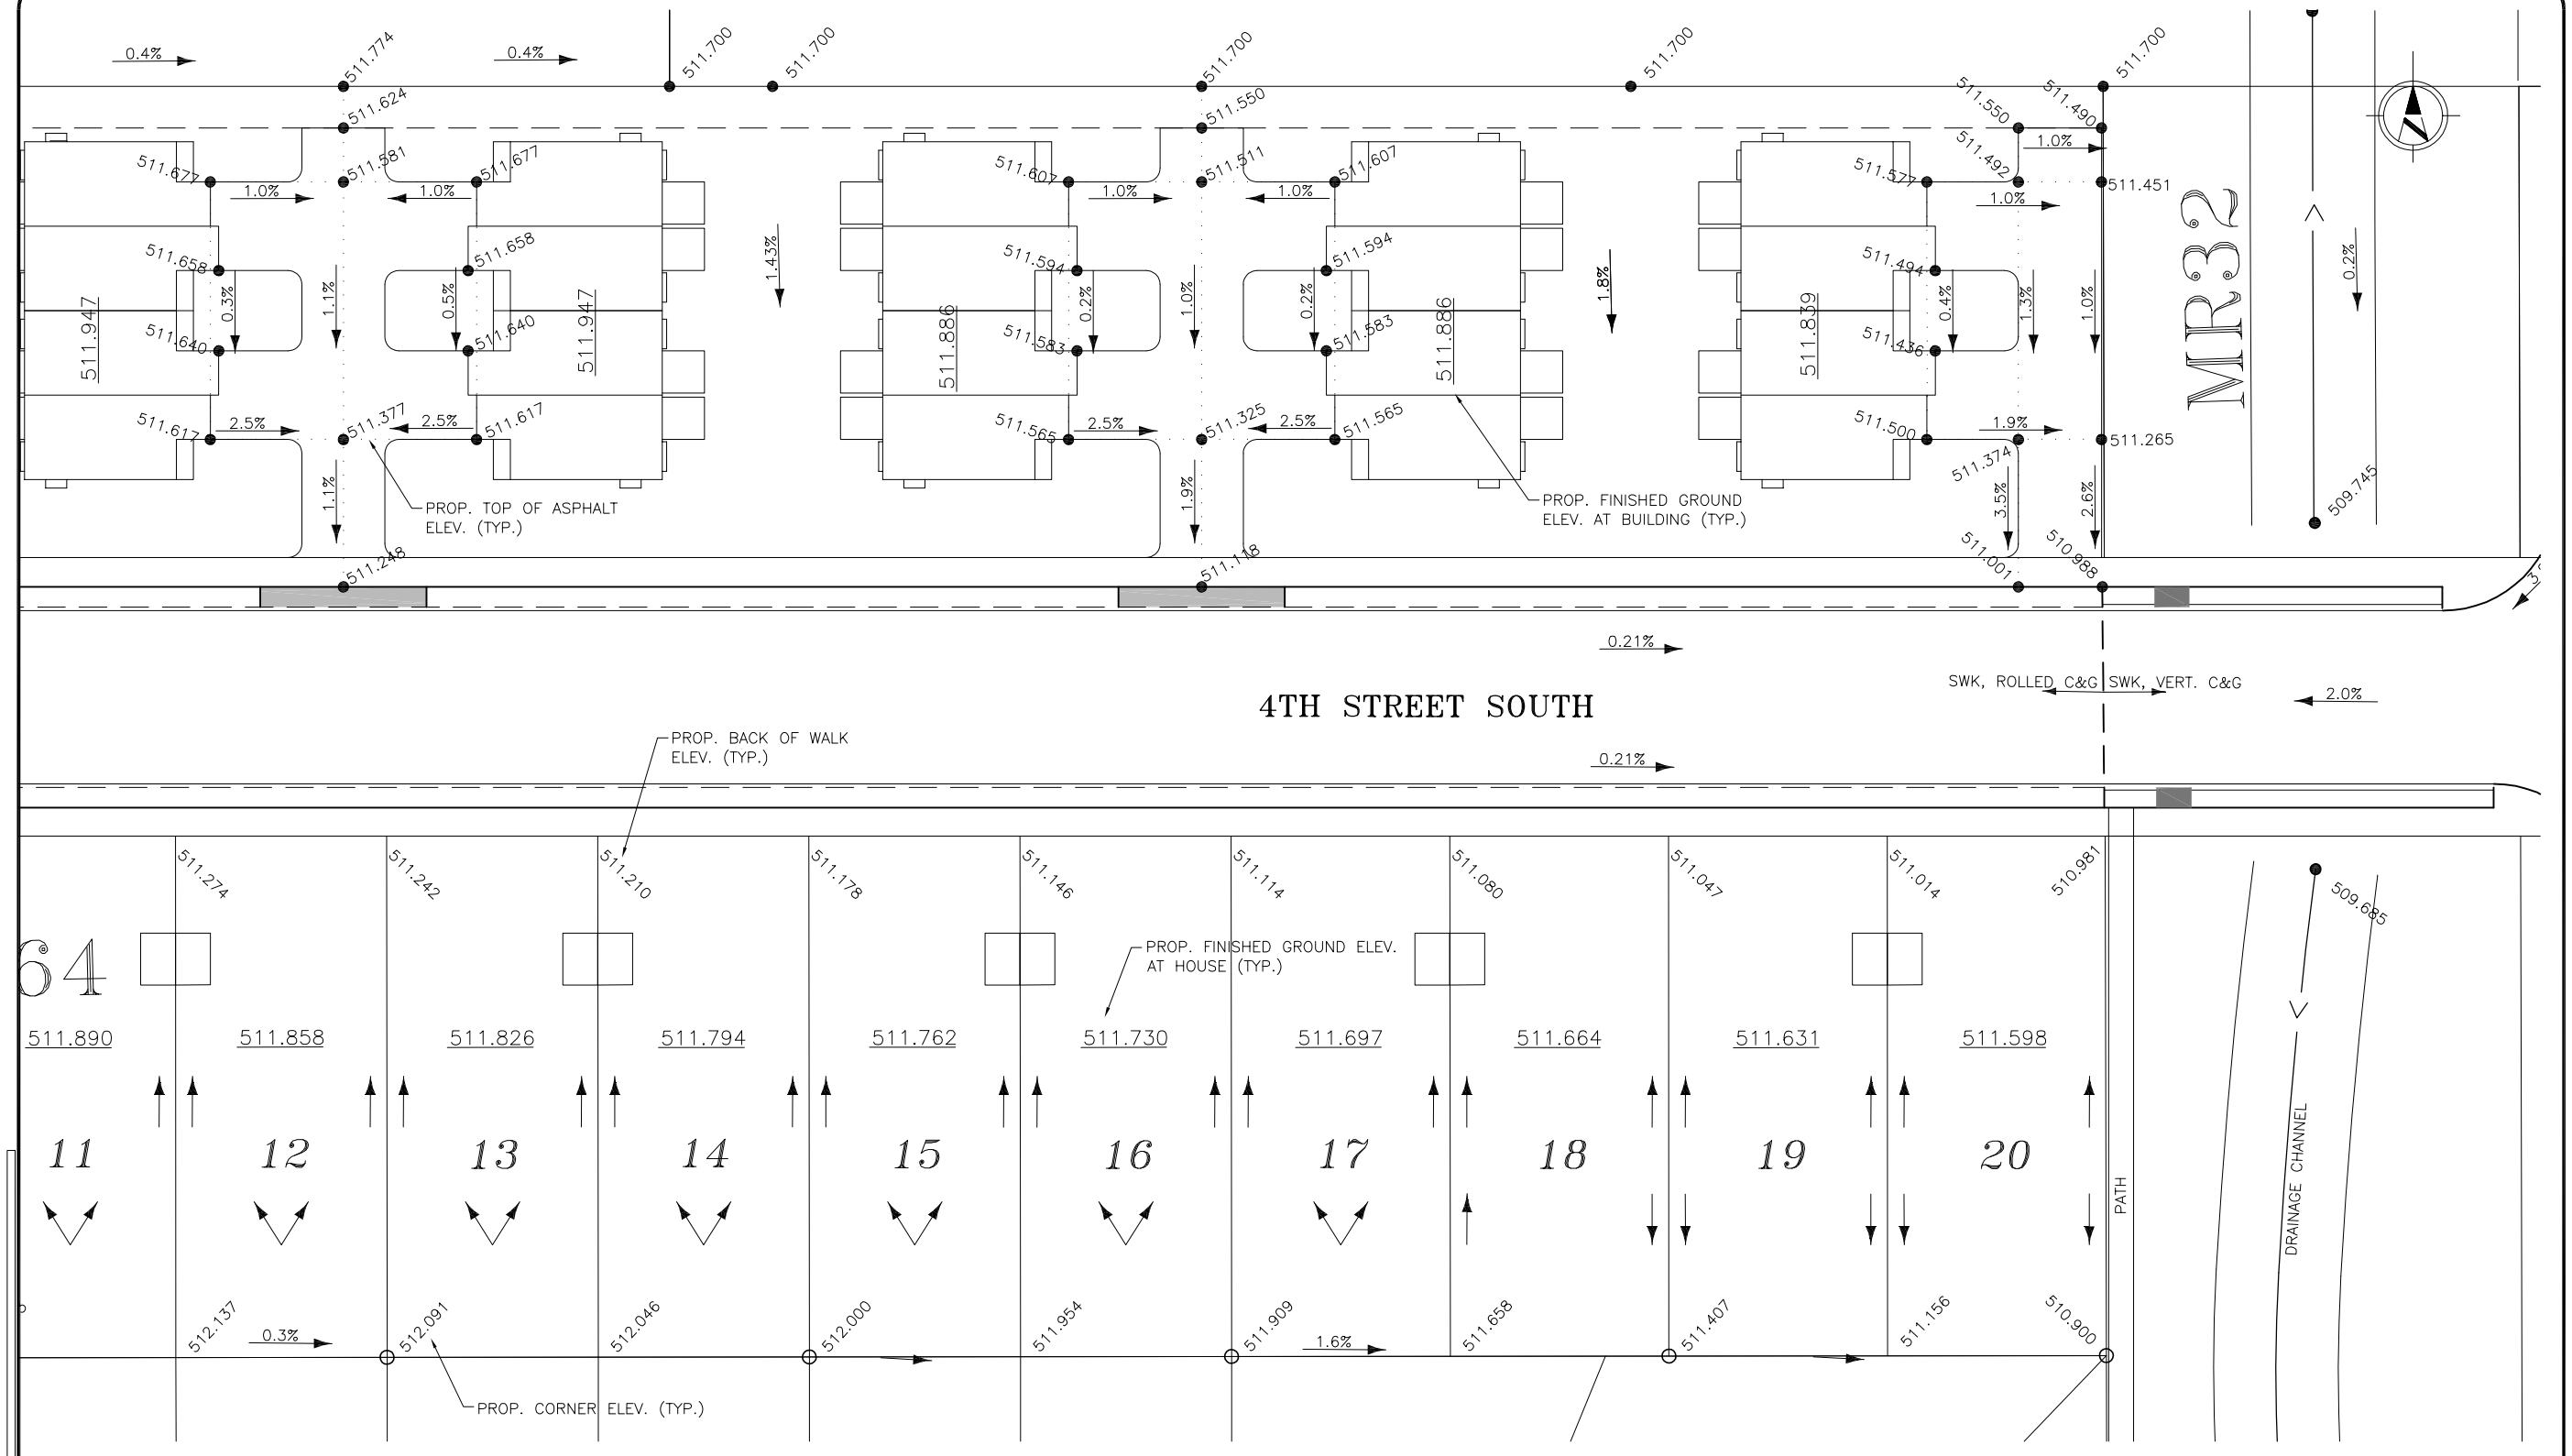

CATTERALL & WRIGHT
CONSULTING ENGINEERS
1221 - 8th Street East
SASKATOON SK S7H 0S5
Tel: (306) 343-7280, Fax: (306) 956-3199

SCALE VERIFICATION
WHEN DRAWING IS PLOTTED FULL SIZE THIS LINE IS 30mm IN LENGTH.

DATE	REVISION
10/03/17	ISSUED FOR CONSTRUCTION

PROJECT
CITY OF
MARTENSVILLE

D&S DEVELOPMENTS LTD.
MARTENS ESTATES
4TH STREET SOUTH

SHEET TITLE
LOT GRADE PLAN

SCALE	DESIGNED
1:500	C.R.B.
DRAWN	CHECKED
C.R.B.	A.M.
DATE	SHEET
10/02/26	2 of 2

DRAWING NUMBER 232-014LGP2