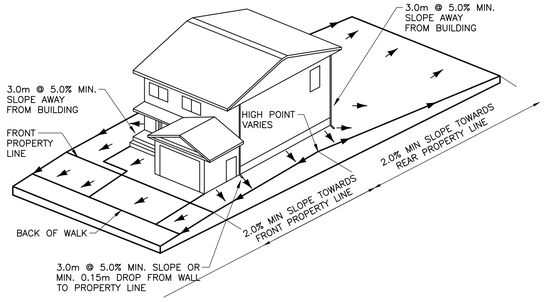

LOT GRADING TYPE D (SPLIT DRAINAGE)

SCALE: NTS

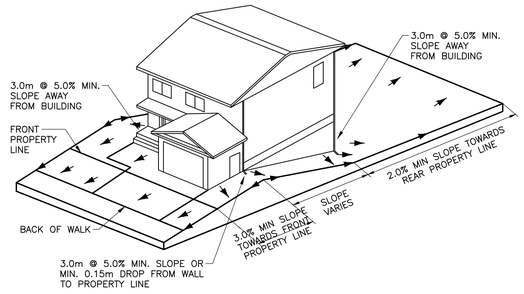

LOT GRADING TYPE E (WALK OUT DRAINAGE)

SCALE: NTS

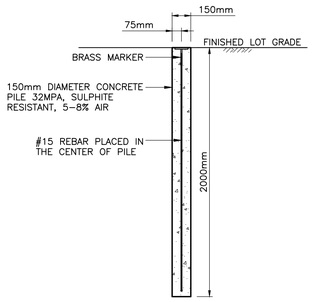

LOT GRADE PILE DETAIL

SCALE: NTS

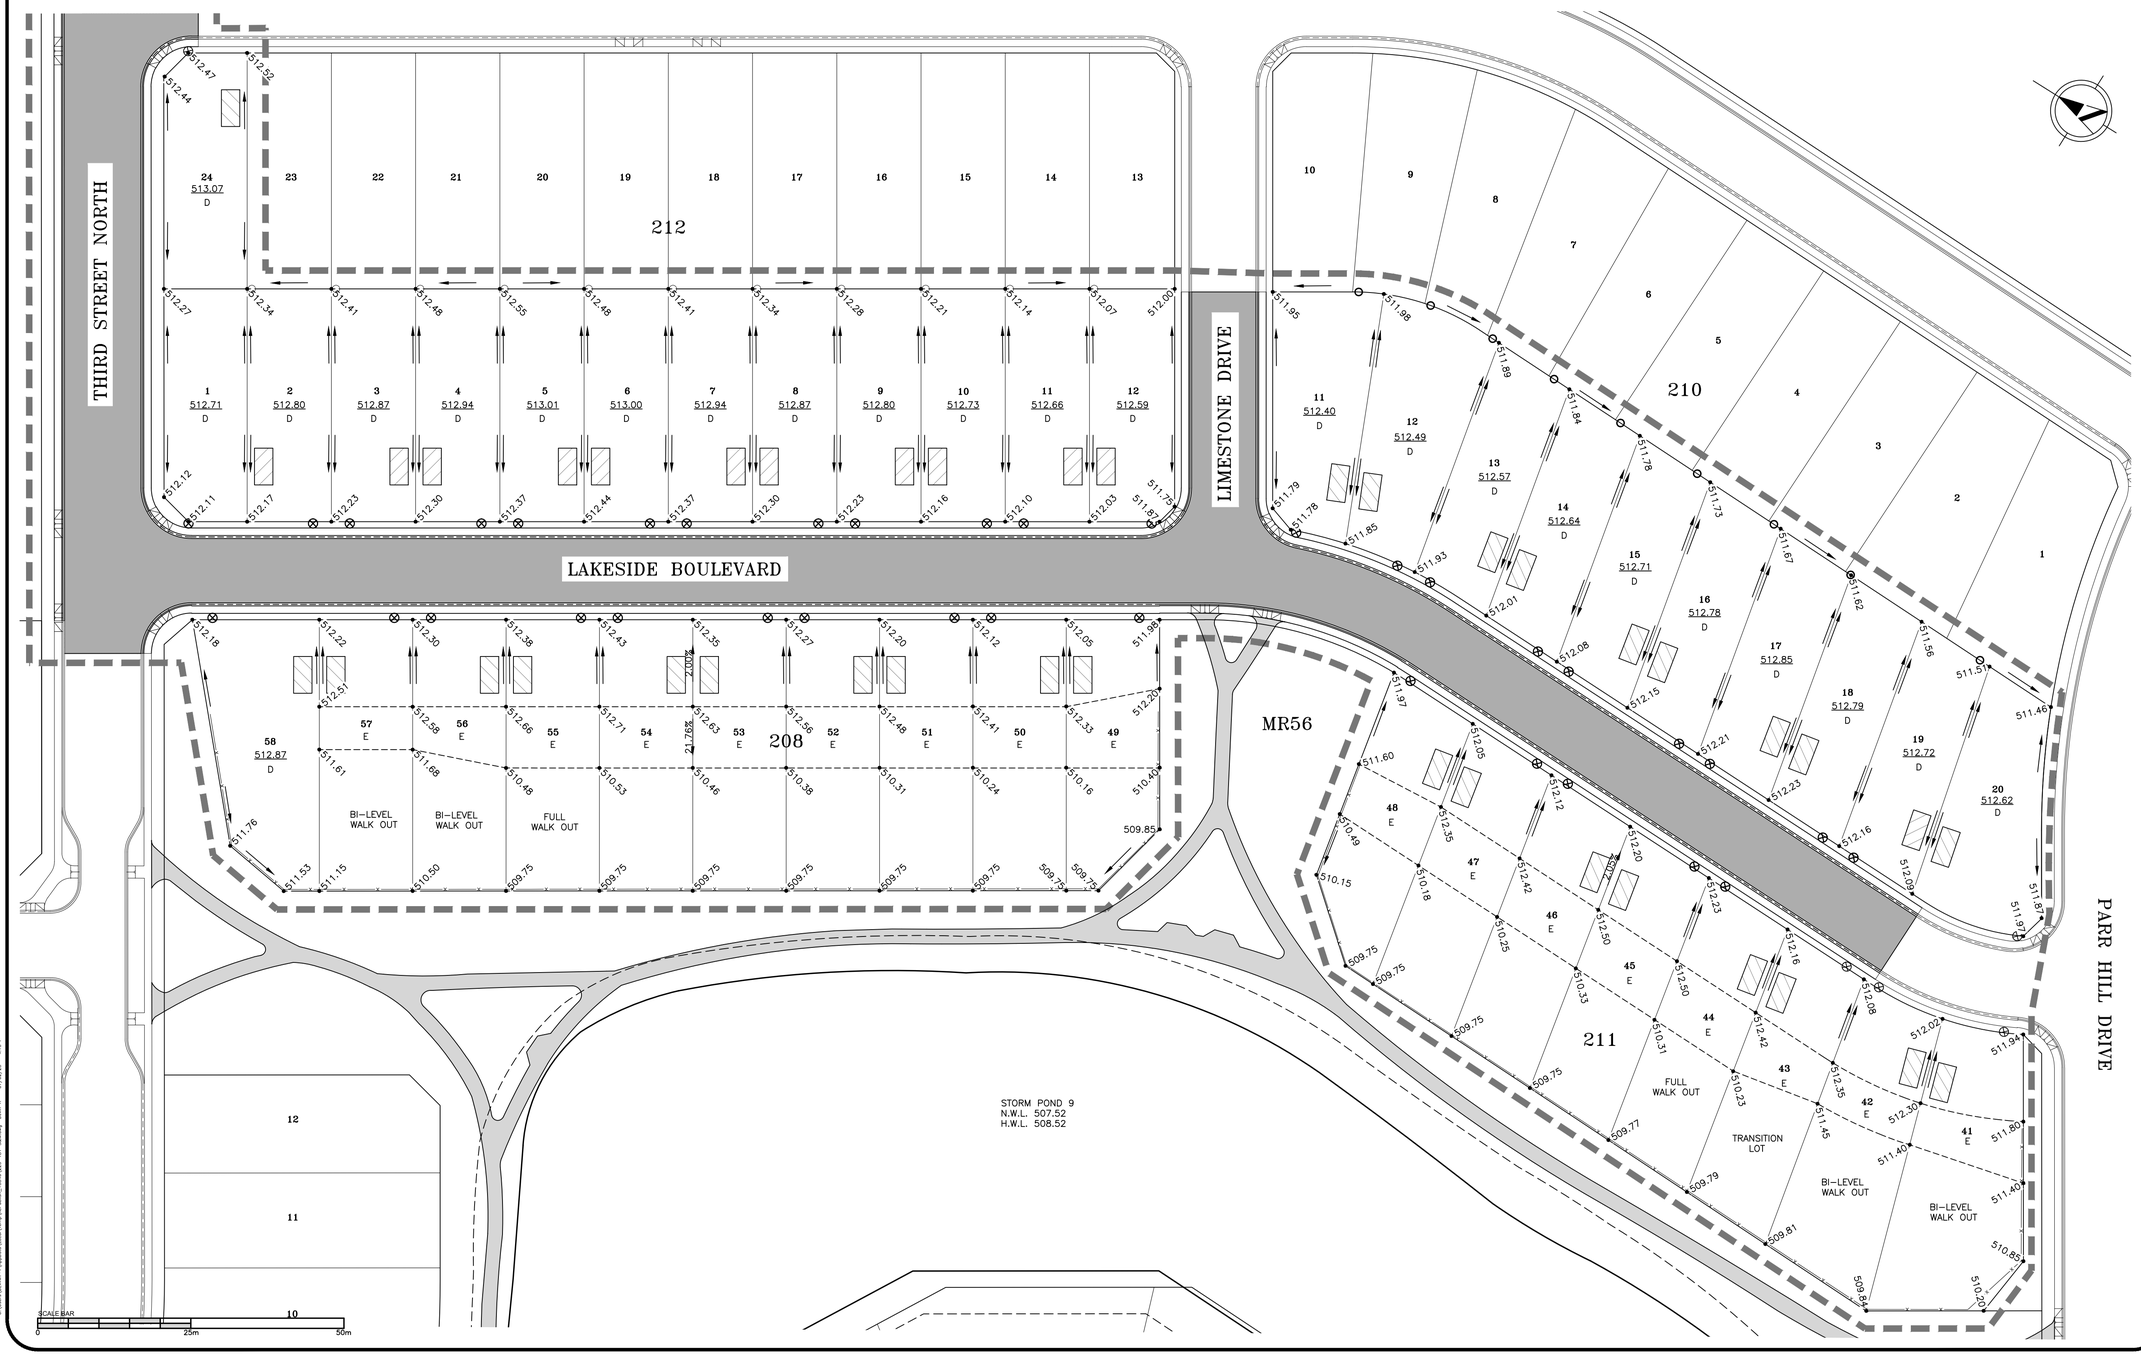

CATTERALL & WRIGHT
CONSULTING ENGINEERS

1231 – 8th STREET EAST
SASKATOON, SK S7H 0S5
www.cwce.ca
TEL: (306) 343-7280 | FAX: (306) 956-3199

North Ridge DEVELOPMENT CORPORATION

LAKE VISTA

LEGEND:

XXX.XX	FINISHED GROUND ELEVATION AT HOUSE
XXX.XXX	ELEVATION AT LOT CORNER
D	LOT GRADING TYPE
	DRAINAGE DIRECTION
	CURB STOP
	HYDRANT
	LOT GRADE PILE
	EXIST. LOT GRADE PILE
	GARAGE LOCATION

PROFESSIONAL ENGINEER
P. L. SHILLING
MEMBER 15425
23 02 07
YR. MN. DAY
SASKATCHEWAN

SCALE VERIFICATION

WHEN DRAWING IS PLOTTED FULL SIZE THIS LINE IS 60mm IN LENGTH.

DATE	REVISION
23/02/07	ISSUED FOR CONSTRUCTION
23/01/31	ISSUED FOR CONSTRUCTION
22/11/04	ISSUED FOR REVIEW

OWNER/CLIENT
101056449 SK LTD.
o/a NORTH RIDGE DEVELOPMENT CORP.

LOCATION
MARTENSVILLE, SK

PROJECT
LAKE VISTA PHASE 6 STREET CONSTRUCTION

SHEET TITLE
LOT GRADING PLAN

SCALE	DESIGNED
1:500	PLS
DRAWN	CHECKED
DJR	
DATE	SHEET
22/09/20	4 of 4

DRAWING NUMBER
225-18004